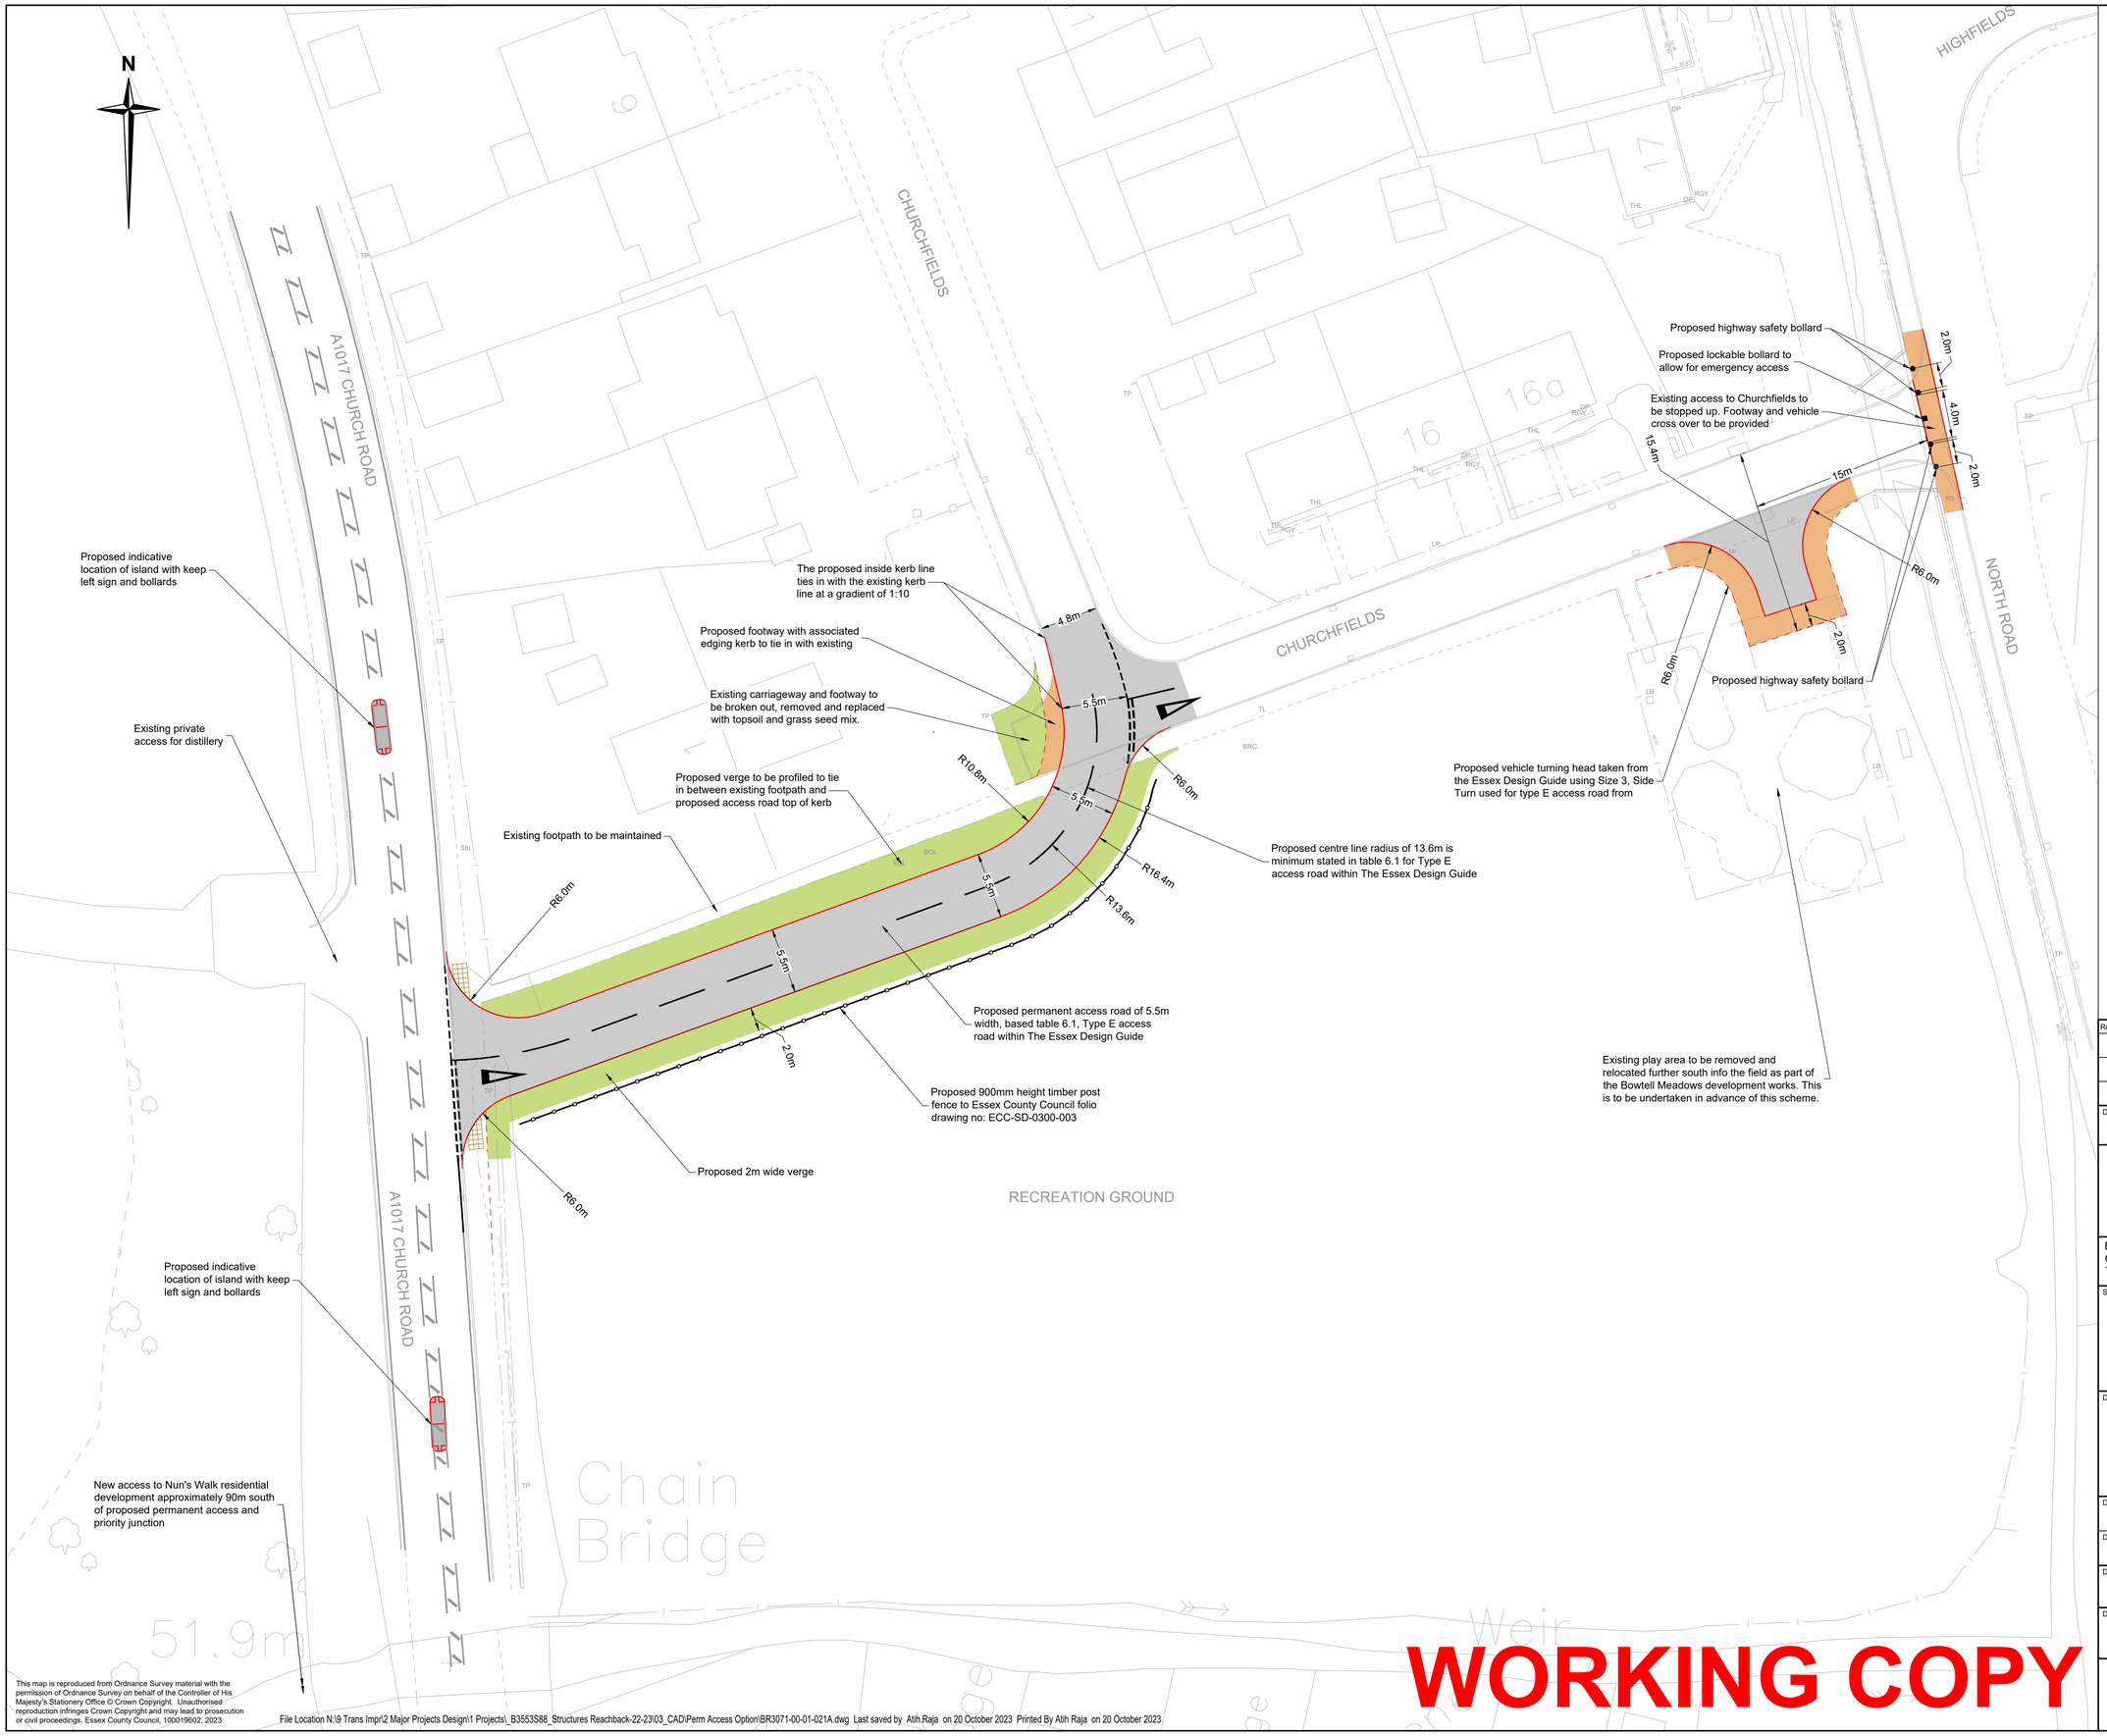

Notes

1. Do not scale.

Key

- Proposed carriageway
- Proposed footway
- Proposed verge
- Proposed raised kerb (including dropper transitions)
- Proposed dropped kerb
- Proposed edging kerb
- Proposed buff colour tactile paving (blister type) for uncontrolled crossing
- Proposed lockable rising bollard
- Proposed highway safety bollard
- Proposed markings
- Existing markings

Rev.	Date	Description of revision	Drawn	Checked	Review'd	Approv'd

CHECK PRINT

DRAWING STATUS

FOR INFORMATION

Essex Highways

Essex Highways, Seax House, Victoria Road South,
Chelmsford, CM1 1QH.
Tel: 0345 6037631

© Essex County Council

SCHEME TITLE

CHURCH ROAD / CHURCHFIELDS PROPOSED ACCESS ROAD AND PRIORITY JUNCTION

DRAWING TITLE

GENERAL ARRANGEMENT

DESIGNED	DRAWN	CHECKED	REVIEWED	APPROVED
AR	AR	MJ	SH	SH
DATE	DATE	DATE	DATE	DATE
FEB 23	FEB 23	FEB 23	FEB 23	FEB 23

CHECK PRINT

DRAWING UNITS U.N.O.	SCALE AT A1 (841X594mm)
DIMENSIONS IN METRES LEVELS IN METRES	1:250

DRAWING No.	REV.
BR3071-00-01-021	A W1

Ringway Jacobs integrated expertise

Essex County Council

This map is reproduced from Ordnance Survey material with the permission of Ordnance Survey on behalf of the Controller of His Majesty's Stationery Office © Crown Copyright. Unauthorised reproduction infringes Crown Copyright and may lead to prosecution or civil proceedings. Essex County Council, 100019602, 2023

File Location N:\9 Trans Impr\2 Major Projects Design\1 Projects_B3553S88_Structures Reachback-22-23\03_CAD\Perm Access Option\BR3071-00-01-021A.dwg Last saved by Atih.Raja on 20 October 2023 Printed By Atih Raja on 20 October 2023

WORKING COPY